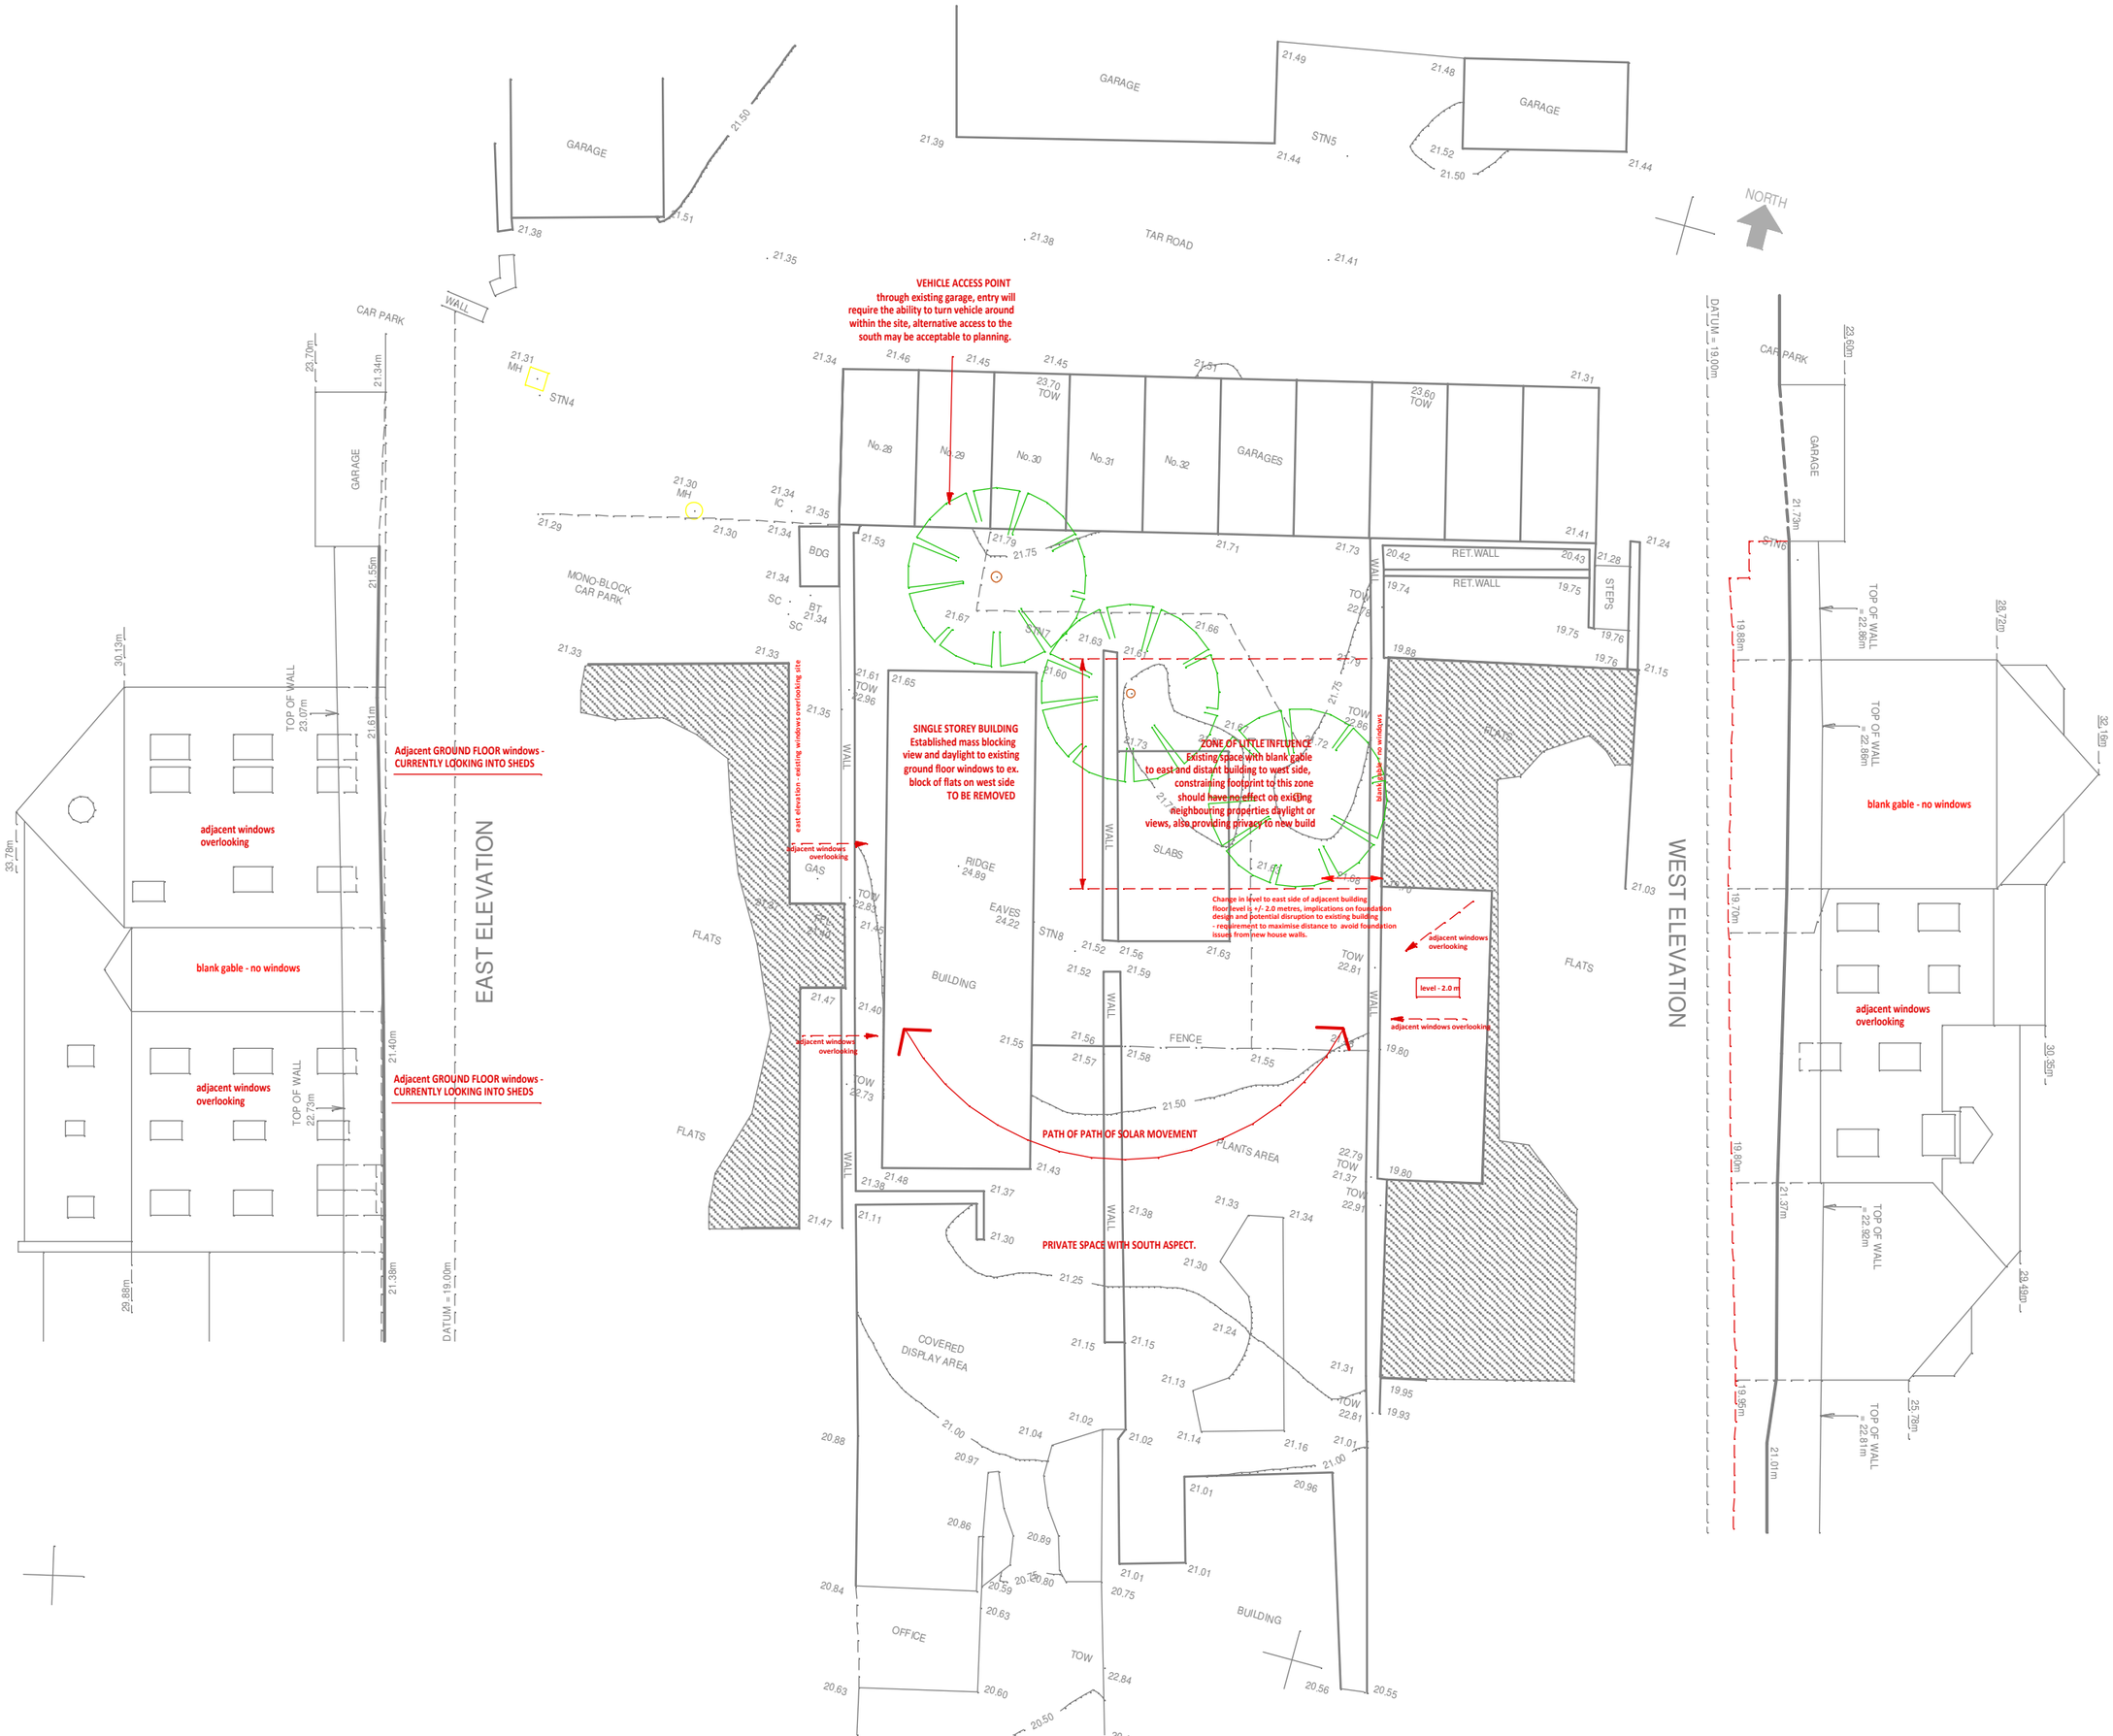



PASK & PASK
THE TANKS
RESERVOIR ROAD
WORMIT
FIFE DD6 8PB
01382542577
mail@paskarchitects.co.uk


Project
Proposed new house
St Andrews

Drwg. title
SITE SURVEY

| | |
|---|---|
| Job No. | 1263 |
| Comp. No. | - |
| Date | 23 June 2012 |
| Scale | A1@1:50 |
| Drwg. No. | Revision: |
| 1263 SURV 01 | - |
| Drawn: | Checked: |
| - | - |
| - | - |

THIS DRAWING IS TO BE USED FOR:
PLANNING
PURPOSES ONLY